Cosmic Questions

COMMENTS:

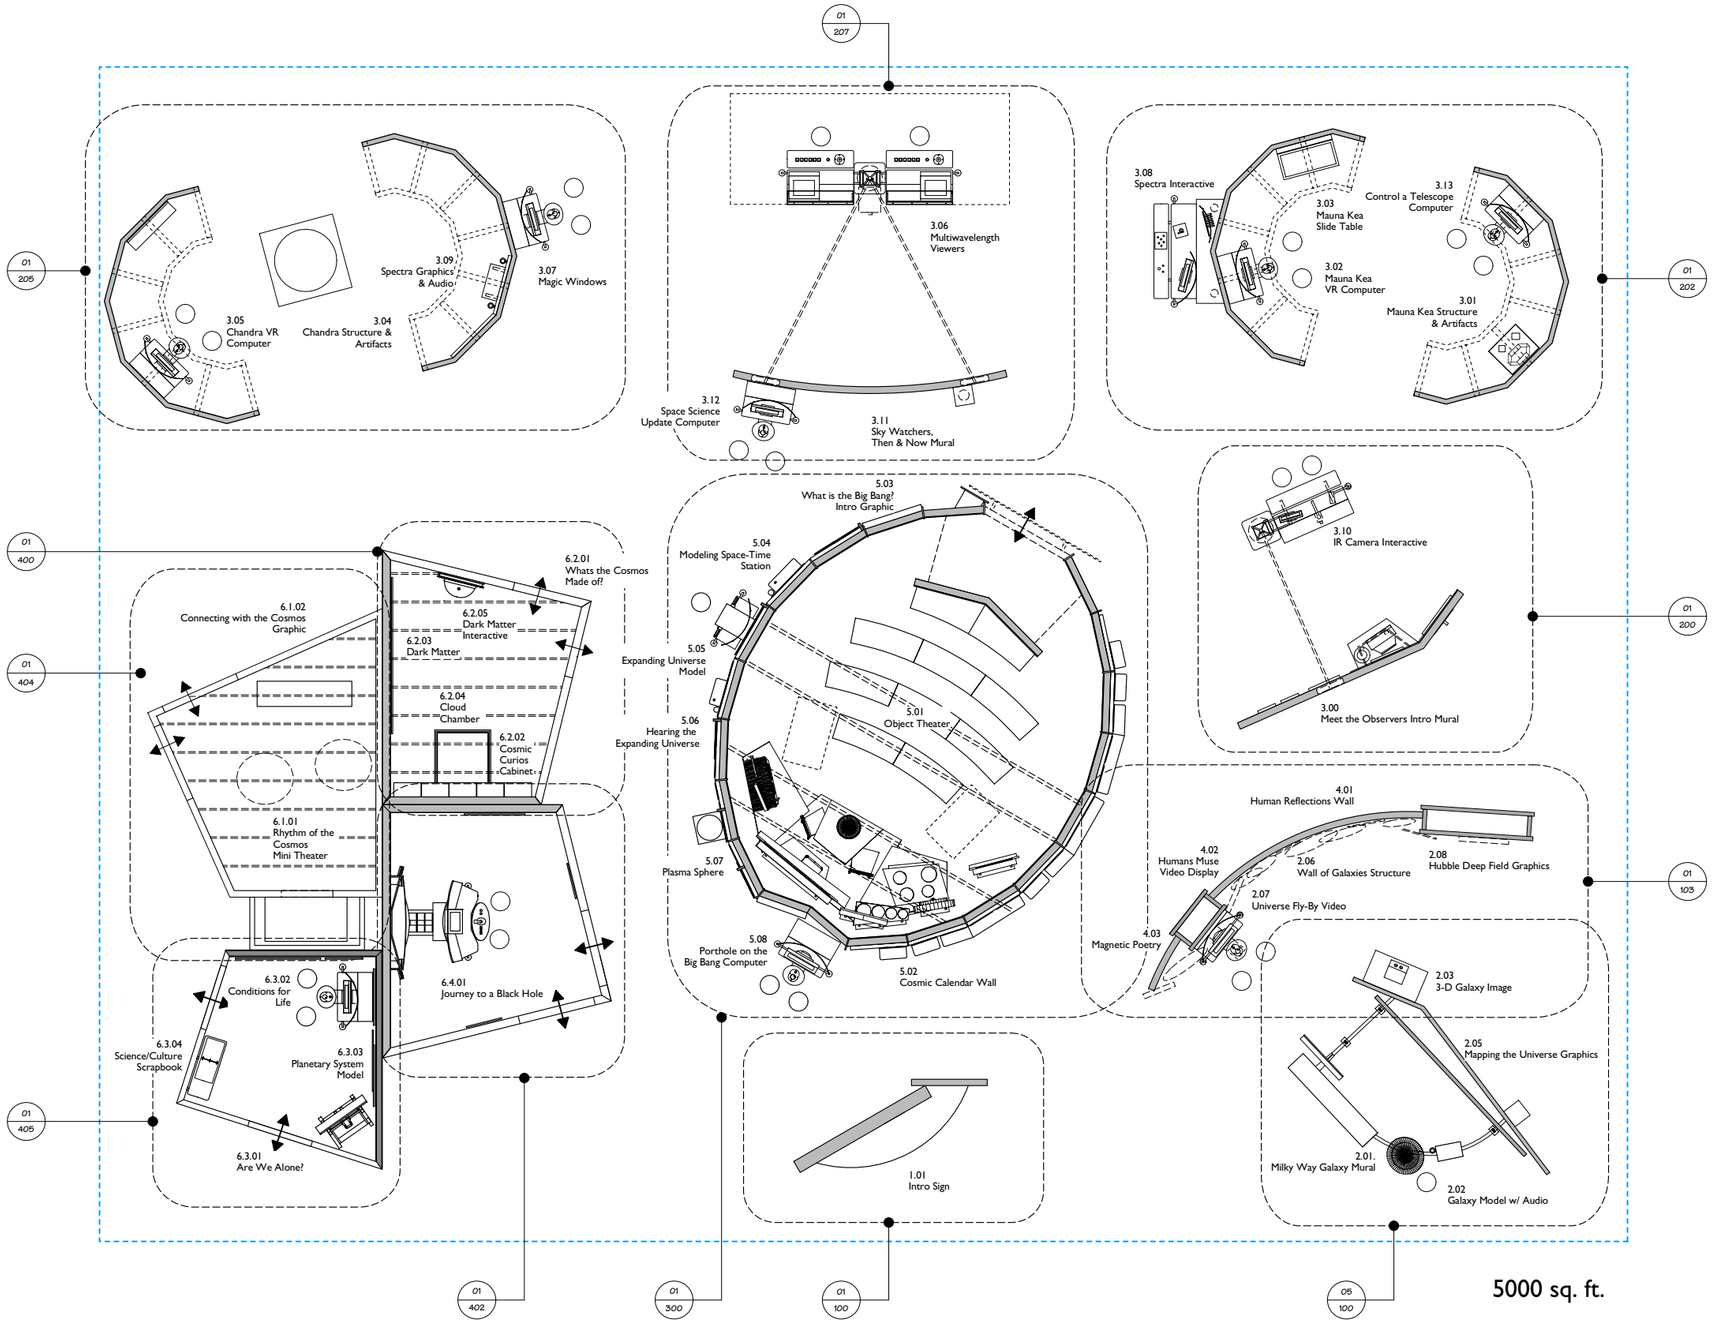

5000 sq. ft.

0 2 4 8 16'

Scale

Jeff Kennedy Associates, Inc.

51 McGrath Highway
Somerville, MA 02143
617.666.1280
fax. 617.628.0638

Exhibition Design
Industrial Design
Graphic Design

SHEET TITLE:

Exhibit Plan

DRAWN BY: TD

CHECKED BY: WP

DATE ISSUED: 12/1/01

REVISIONS: 12/13/01 - Finish Notes

SHEET NUMBER:

000

SCALE: AS NOTED